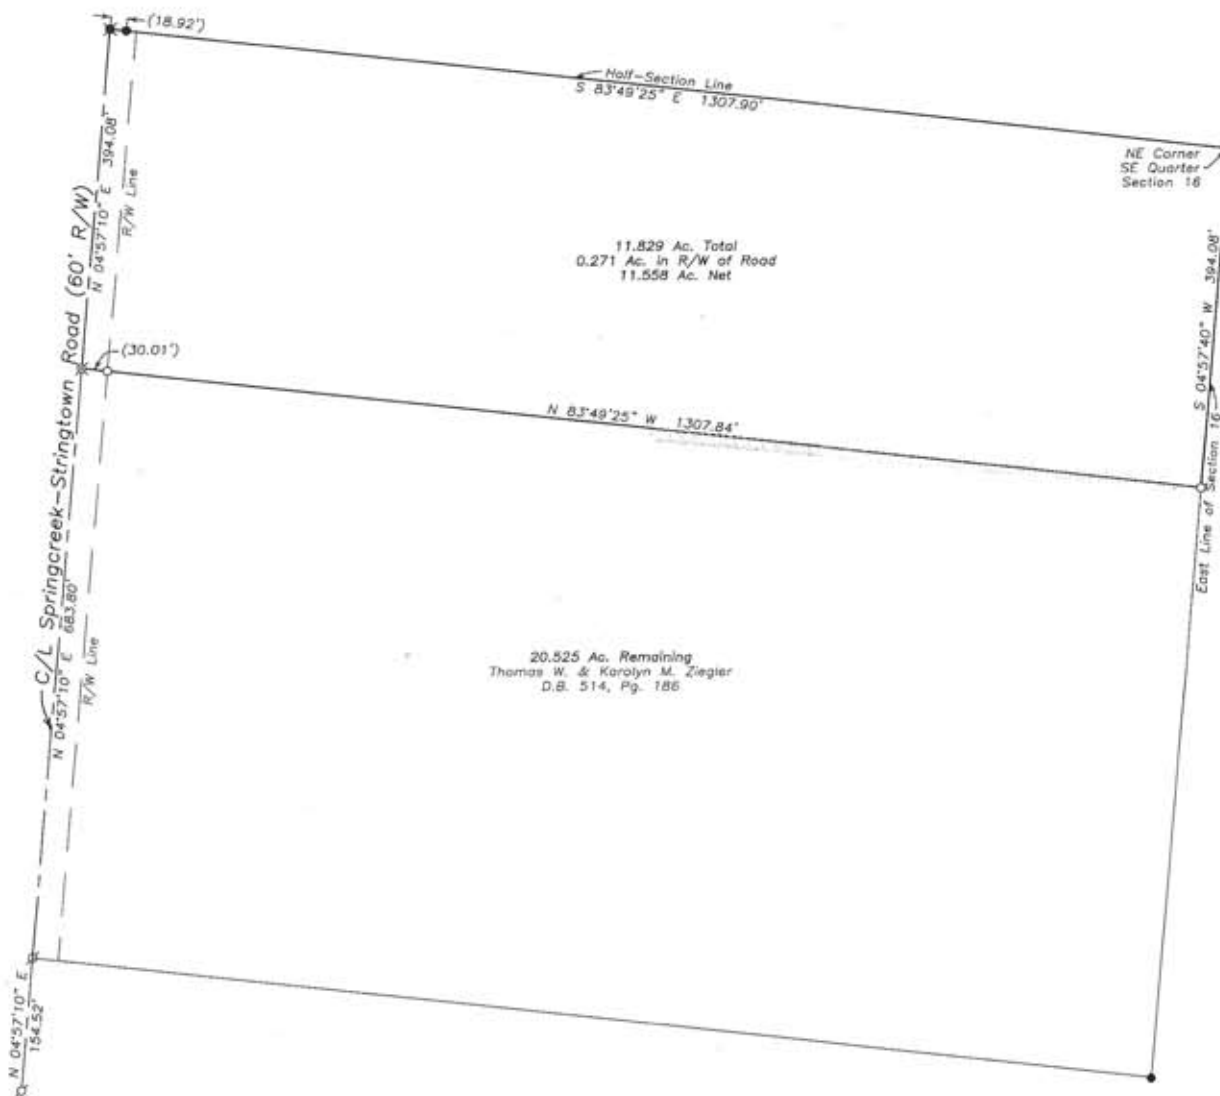


1
TOWN11 BTMRS
RANGE16 SE ¼
SECTIONSTAUNTON
TOWNSHIPMIAMI
COUNTYOHIO
STATE

Volume 52 Page 90

Miami County Engineer's
Record of Land Surveys

0 50 100 200
Graphic Scale in Feet
1"=100'

Legend

- Iron Pin Found
- 5/8" Capped Iron Pin Set (Cozatt, S6001)
- Mag Nail Set
- R.R. Spike Found
- ⌘ Gin Spindle Set

References

Miami County Engineer's
Record of Land Surveys
Volume 26, Page 148
(Basis of Bearings)

Survey of 11.829 Ac.
for Thomas Ziegler



Michael W. Cozatt 8/27/09

MICHAEL W. COZATT
P.S. #6001

COZATT ENGINEERING COMPANY

2784 South County Land Surveyor
Road 25-A Civil Engineer
Troy, OH 45373 Job No. 09209
(937) 339-2921 cozatt@bizwoh.rr.com
File Name: C:\Jobs\2009\Ziegler 09209\Survey.dwg
Drawn by RES - Checked by MWC